MAIN COURSE

hole	(m)	hole	(m)
1	374	10	497
2	164	11	333
3	319	12	181
4	348	13	540
5	172	14	409
6	488	15	431
7	388	16	164
8	531	17	358
9	419	18	414
	3203		3327
PAR	36		36

TOTAL LENGTH

(m)	(yds)
6530m	7141 yds
72	Course Rating (estimated) 74

PITCH & PUTT course

hole	(m)	EPPA tees
1	82	82
2	75	75
3	98	87
4	68	68
5	83	83
6	75	65
7	76	76
8	74	70
9	109	88
	740	689

TOTAL LENGTH	EPPA
740m	689m

TOTAL PLOT EXTENSION 435.864m2

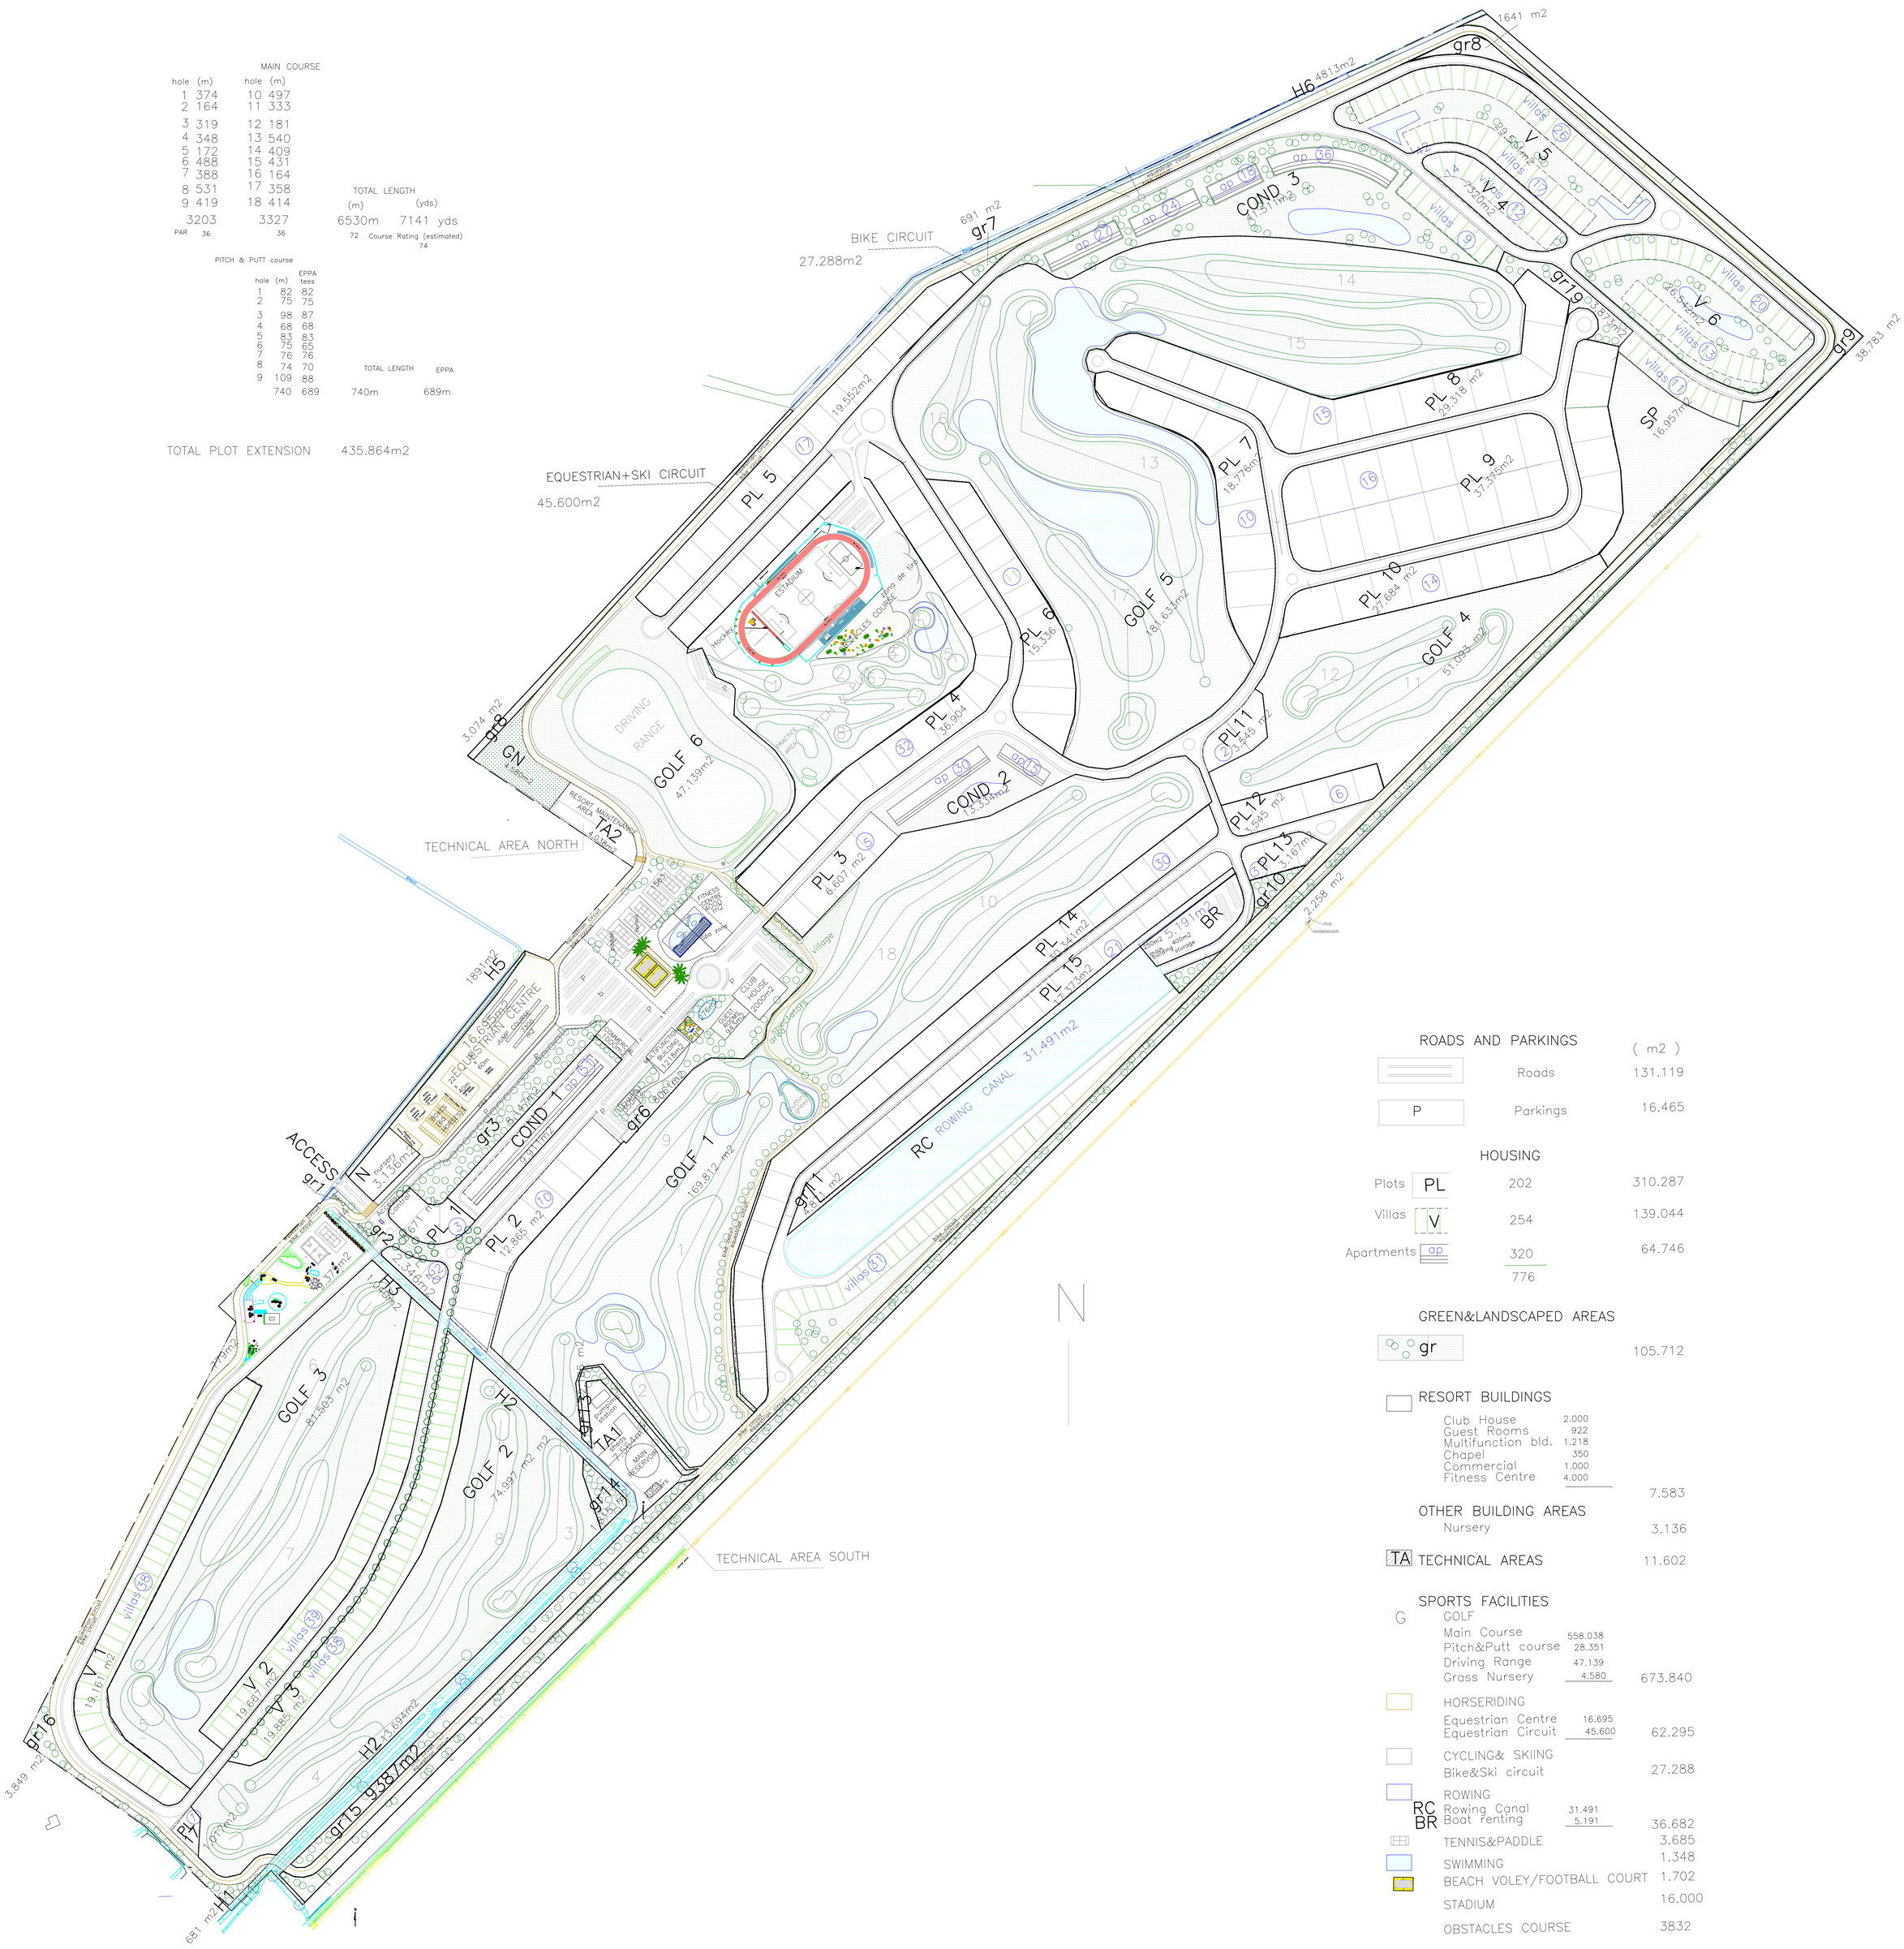

ROADS AND PARKINGS

		(m2)
	Roads	131.119
P	Parkings	16.465

HOUSING

Plots	PL	202	310.287
Villas	V	254	139.044
Apartments	ap	320	64.746
		776	

GREEN&LANDSCAPED AREAS

gr	105.712

RESORT BUILDINGS

Club House	2.000	
Guest Rooms	922	
Multifunction bld.	1.218	
Chapel	350	
Commercial	1.000	
Fitness Centre	4.000	
		7.583

OTHER BUILDING AREAS

Nursery	3.136
TA TECHNICAL AREAS	11.602

SPORTS FACILITIES

G	GOLF		
	Main Course	558.038	
	Pitch&Putt course	28.351	
	Driving Range	47.139	
	Grass Nursery	4.580	673.840
	HORSERIDING		
	Equestrian Centre	16.695	
	Equestrian Circuit	45.600	62.295
	CYCLING& SKIING		
	Bike&Ski circuit		27.288
	ROWING		
RC	Rowing Canal	31.491	
BR	Boat renting	5.191	36.682
	TENNIS&PADDLE		3.685
	SWIMMING		1.348
	BEACH VOLEY/FOOTBALL COURT		1.702
	STADIUM		16.000
	OBSTACLES COURSE		3832

OTHER SPORTS

SP	SPORTIVE AREA Ice skating ice hockey Football	20.957
H	HYDRAULIC PROTECTION AREA	22.905
	TOTAL RESORT EXTENSION	1.629.750m2

RISTI RESORT
MASTER PLAN

1:8000

15/01/2009

J.Soler
Civil Engineer
Landscape Architect
Professor on Environmental Impact UPC University
Associated European Institute Golf Course Architects (EIGCA)